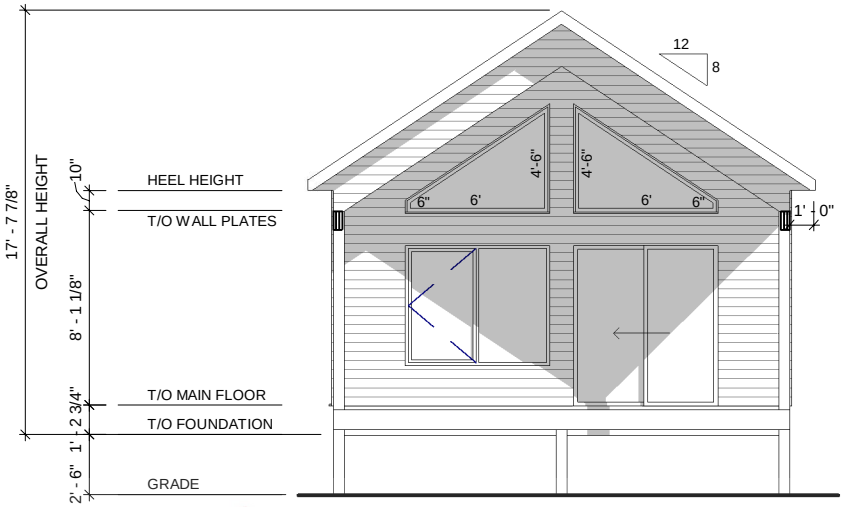

FRONT ELEVATION
SCALE 1/8" = 1'-0"

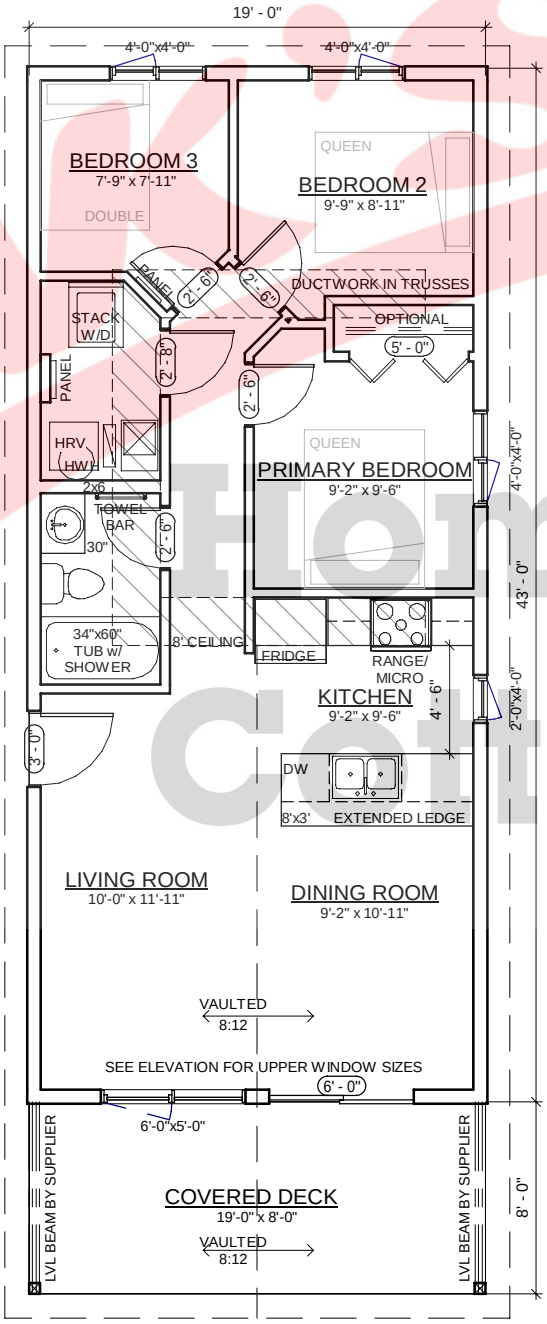

MAIN FLOOR PLAN
SCALE 1/8" = 1'-0"
817 SQFT

817 SIMPLE HOME PRELIMINARY PLAN	
ADDRESS	22 SEPT 2022
A1	DRAWN BY: HJ

Homes & Cottages