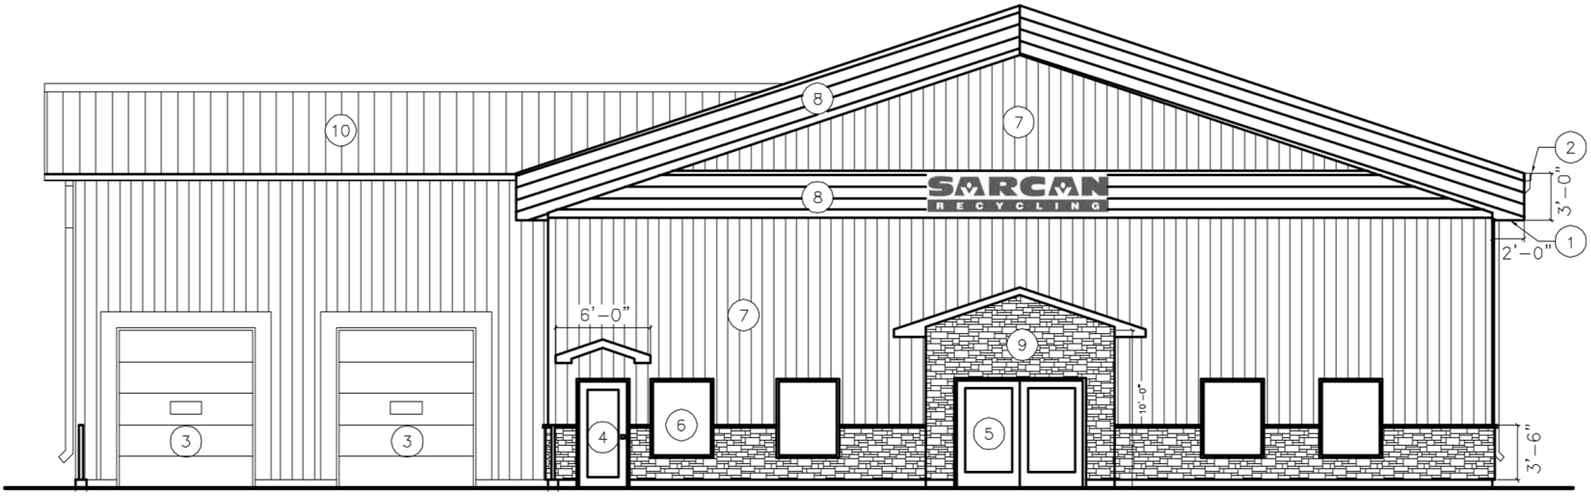

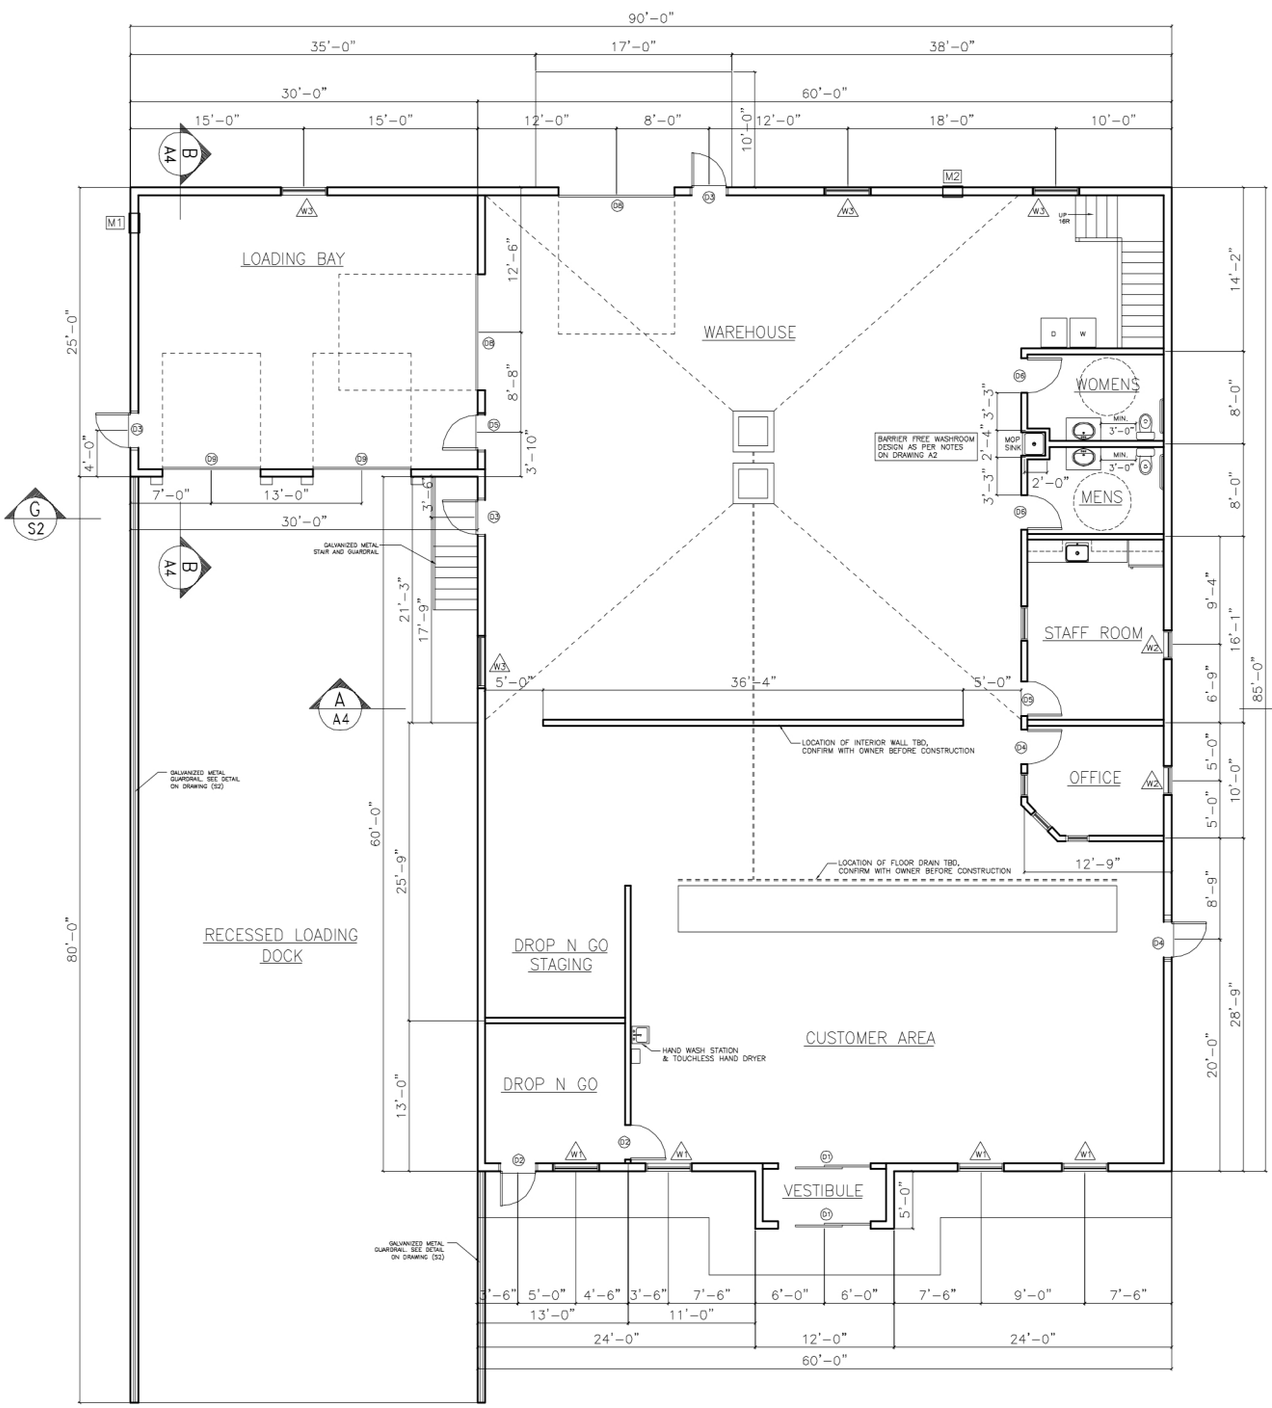

MAIN FLOOR PLAN

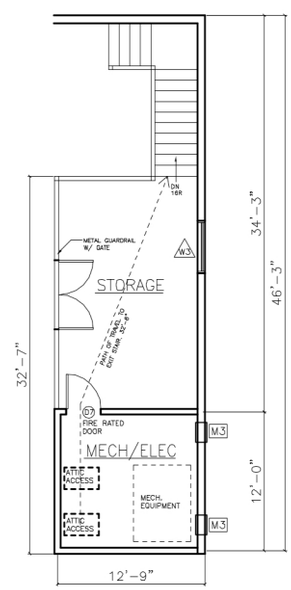

MEZZANINE PLAN